LEGEND:

- AIR VALVE
- ELECTRICAL PIT
- GAS SUPPLY
- GULLY TRAP
- HYDRANT
- PARKING METER
- PSM–TBM SCREW
- ROOFWATER PIT
- SEWER MANHOLE
- STOP SIGN
- STORMWATER MANHOLE
- STREET LIGHT
- TELSTRA PIT
- TRAFFIC LIGHT
- TRAFFIC SIGN
- UNDERGROUND POWER BOX
- WATER VALVE
- HEADWALL
- WATER METER

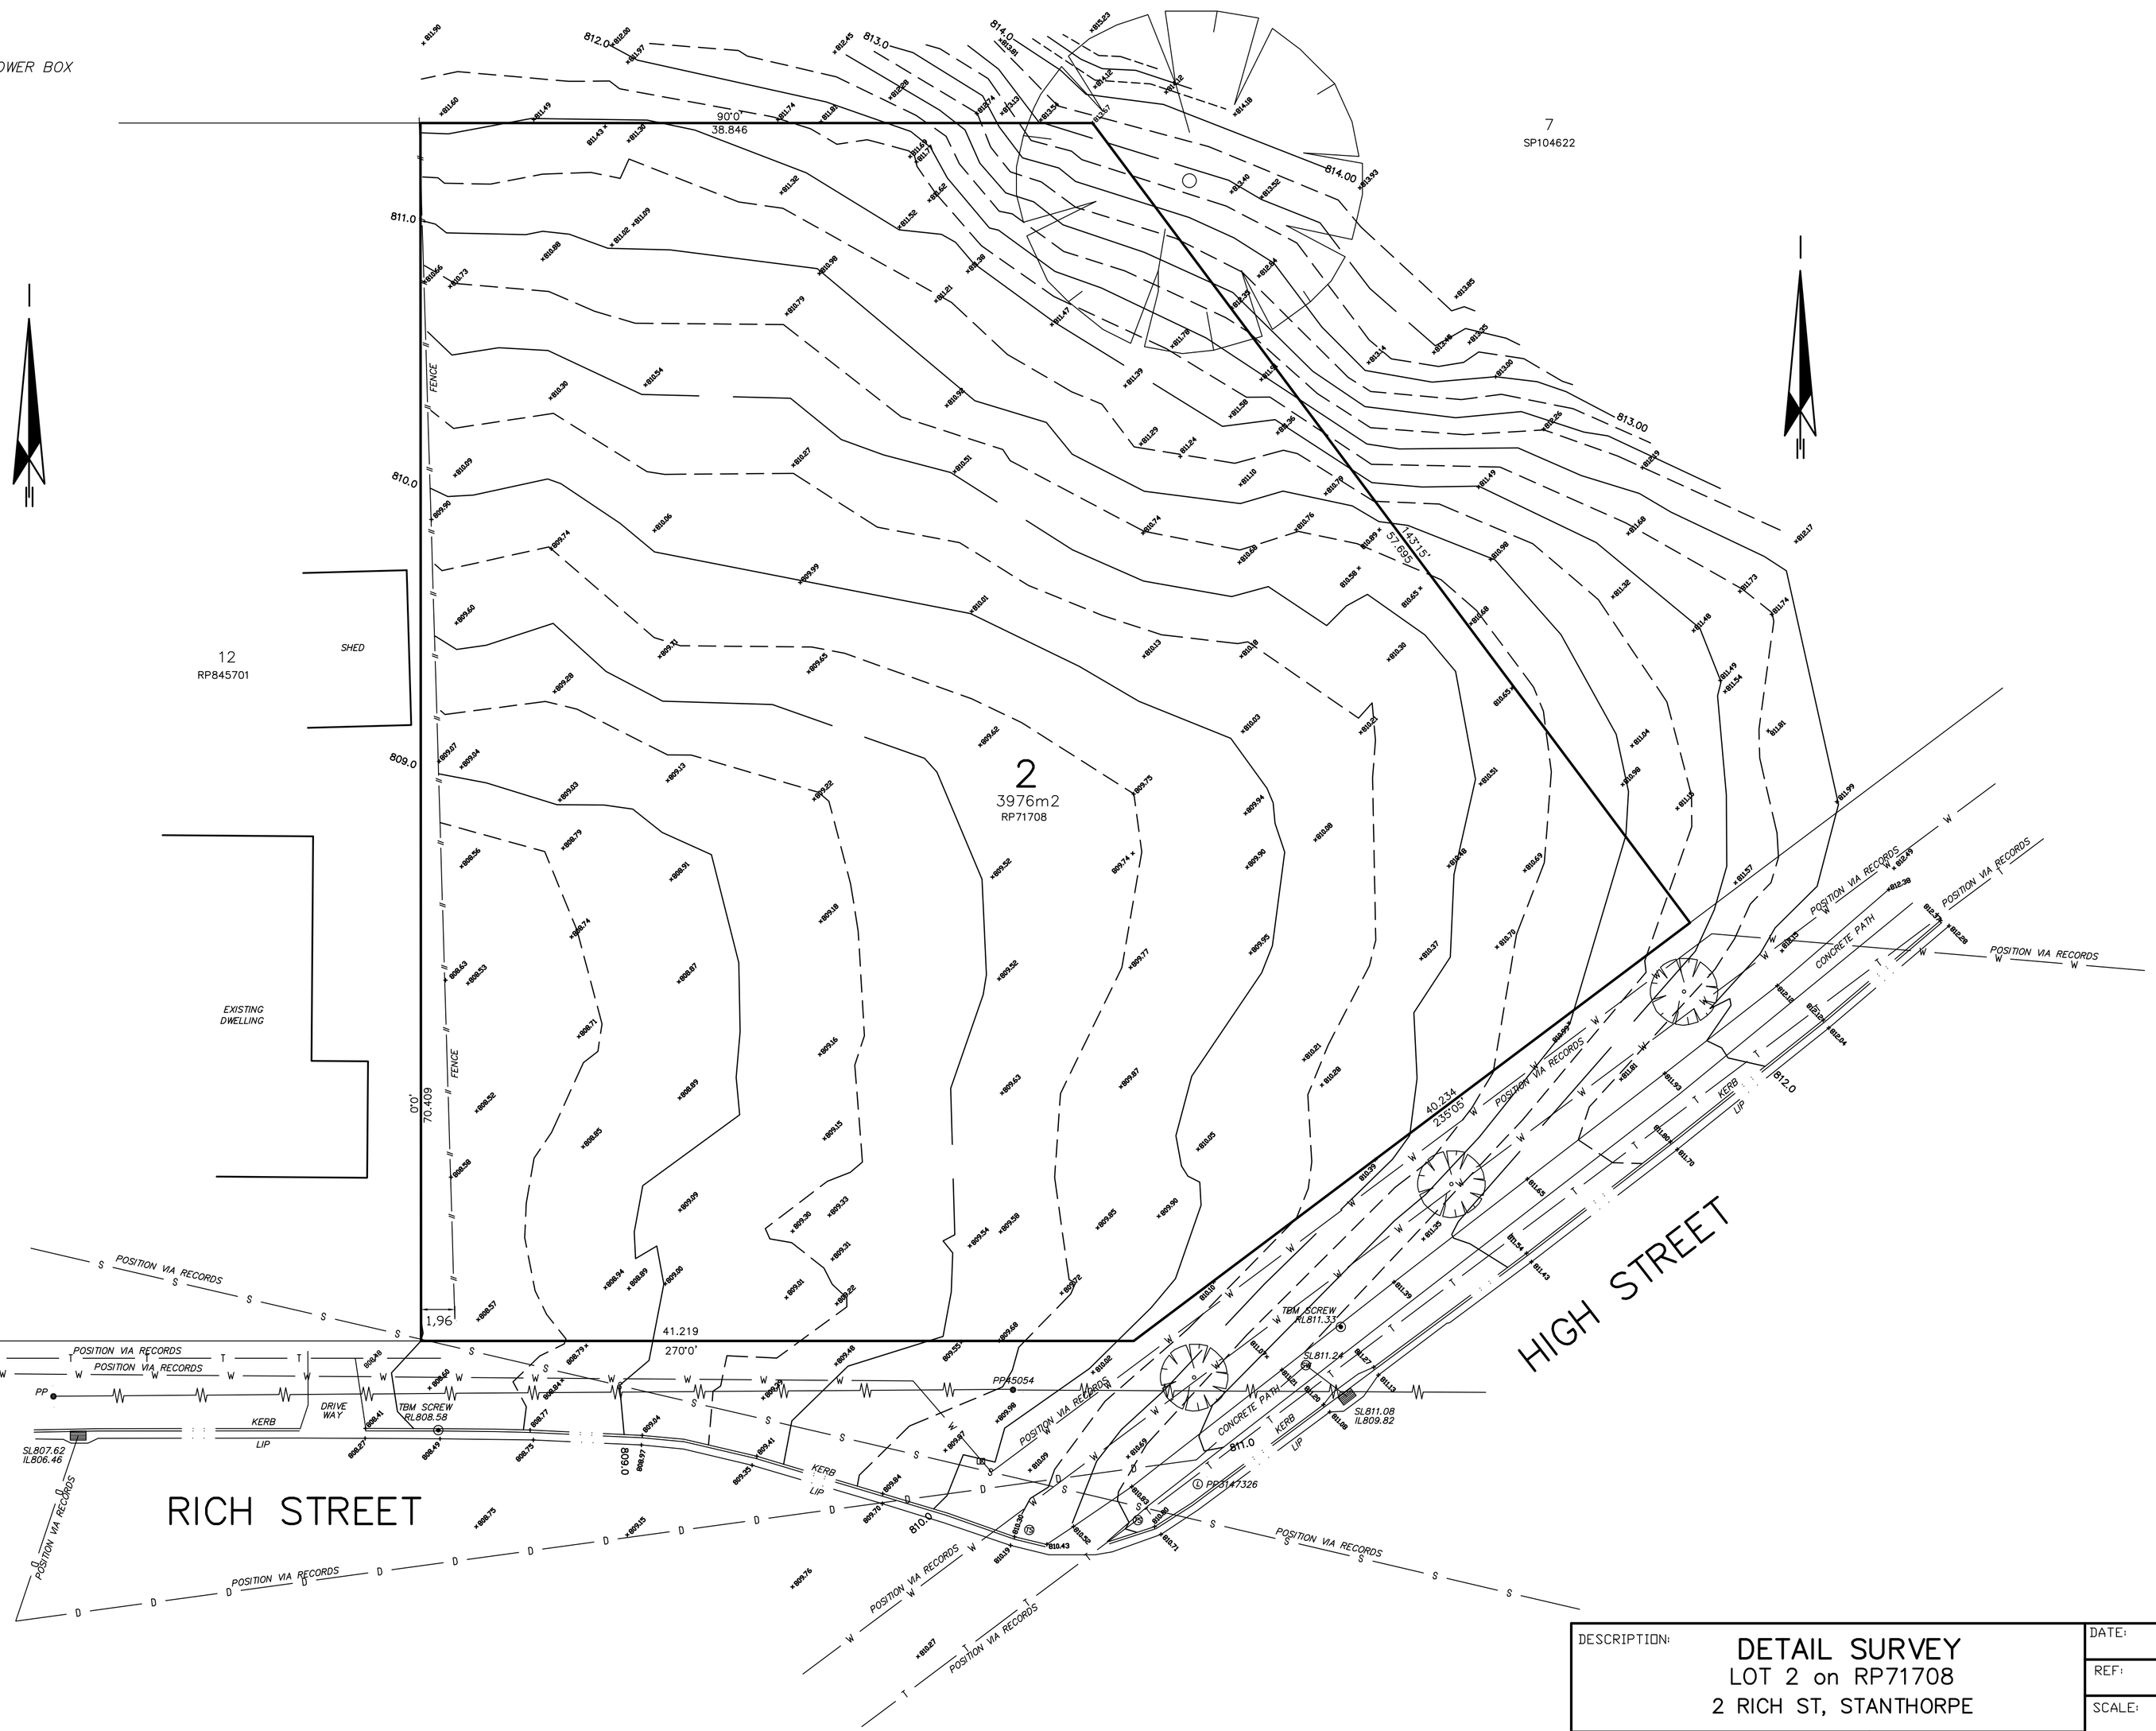

LEGEND:

- U/G STORMWATER MAIN
- U/G SEWER MAIN
- O/H ELECTRICAL CABLES
- U/G ELECTRICAL CABLES
- U/G TELECOM CABLES
- U/G WATER MAIN
- U/G GAS MAIN
- KERB LINE

NOTE:
This plan has been prepared from a combination of field survey and existing records for the purpose of designing new contructions on the land and should not be used for any other purpose.The title boundaries shown hereon were not marked by the author at the time of survey and have been determined by plan dimensions only and not by field measurement. Services shown hereon have been located where possible by field survey. If not able to be so located or known, services have been plotted from the records of relevant authorities where available and have been noted accordingly on this plan. Where such records either do not exist or are considered inadequate, a notation has been made hereon. Prior to any demolition, excavation or construction on the site, the relevant authority should be contacted for possible location of further underground services and detailed locations of all services. This note is an integral part of this plan.

Contour Interval 0.25m
Datum for Levels ..... AHD.d
Origin.....PSM24870.....RL828.597

ISSUE	DESCRIPTION	DATE	SIGNED
A	ORIGINAL ISSUE	30-6-21	

DESCRIPTION: DETAIL SURVEY
LOT 2 on RP71708
2 RICH ST, STANTHORPE

DATE: 28-6-21
REF: 3587
SCALE: 1:100 DIGITAL
1:100 @ A1
1:200 @ A3

LOCALITY: STANTHORPE
LOC.AUTH SDRC

JOHN DAWSON
Surveys Pty Ltd
15 KARALISE DRIVE, ROCHEDALE. 4123
Telephone: (07) 3841 2674
Mobile: 0411 656 274
EMAIL: dawsonsurveys@bigpond.com