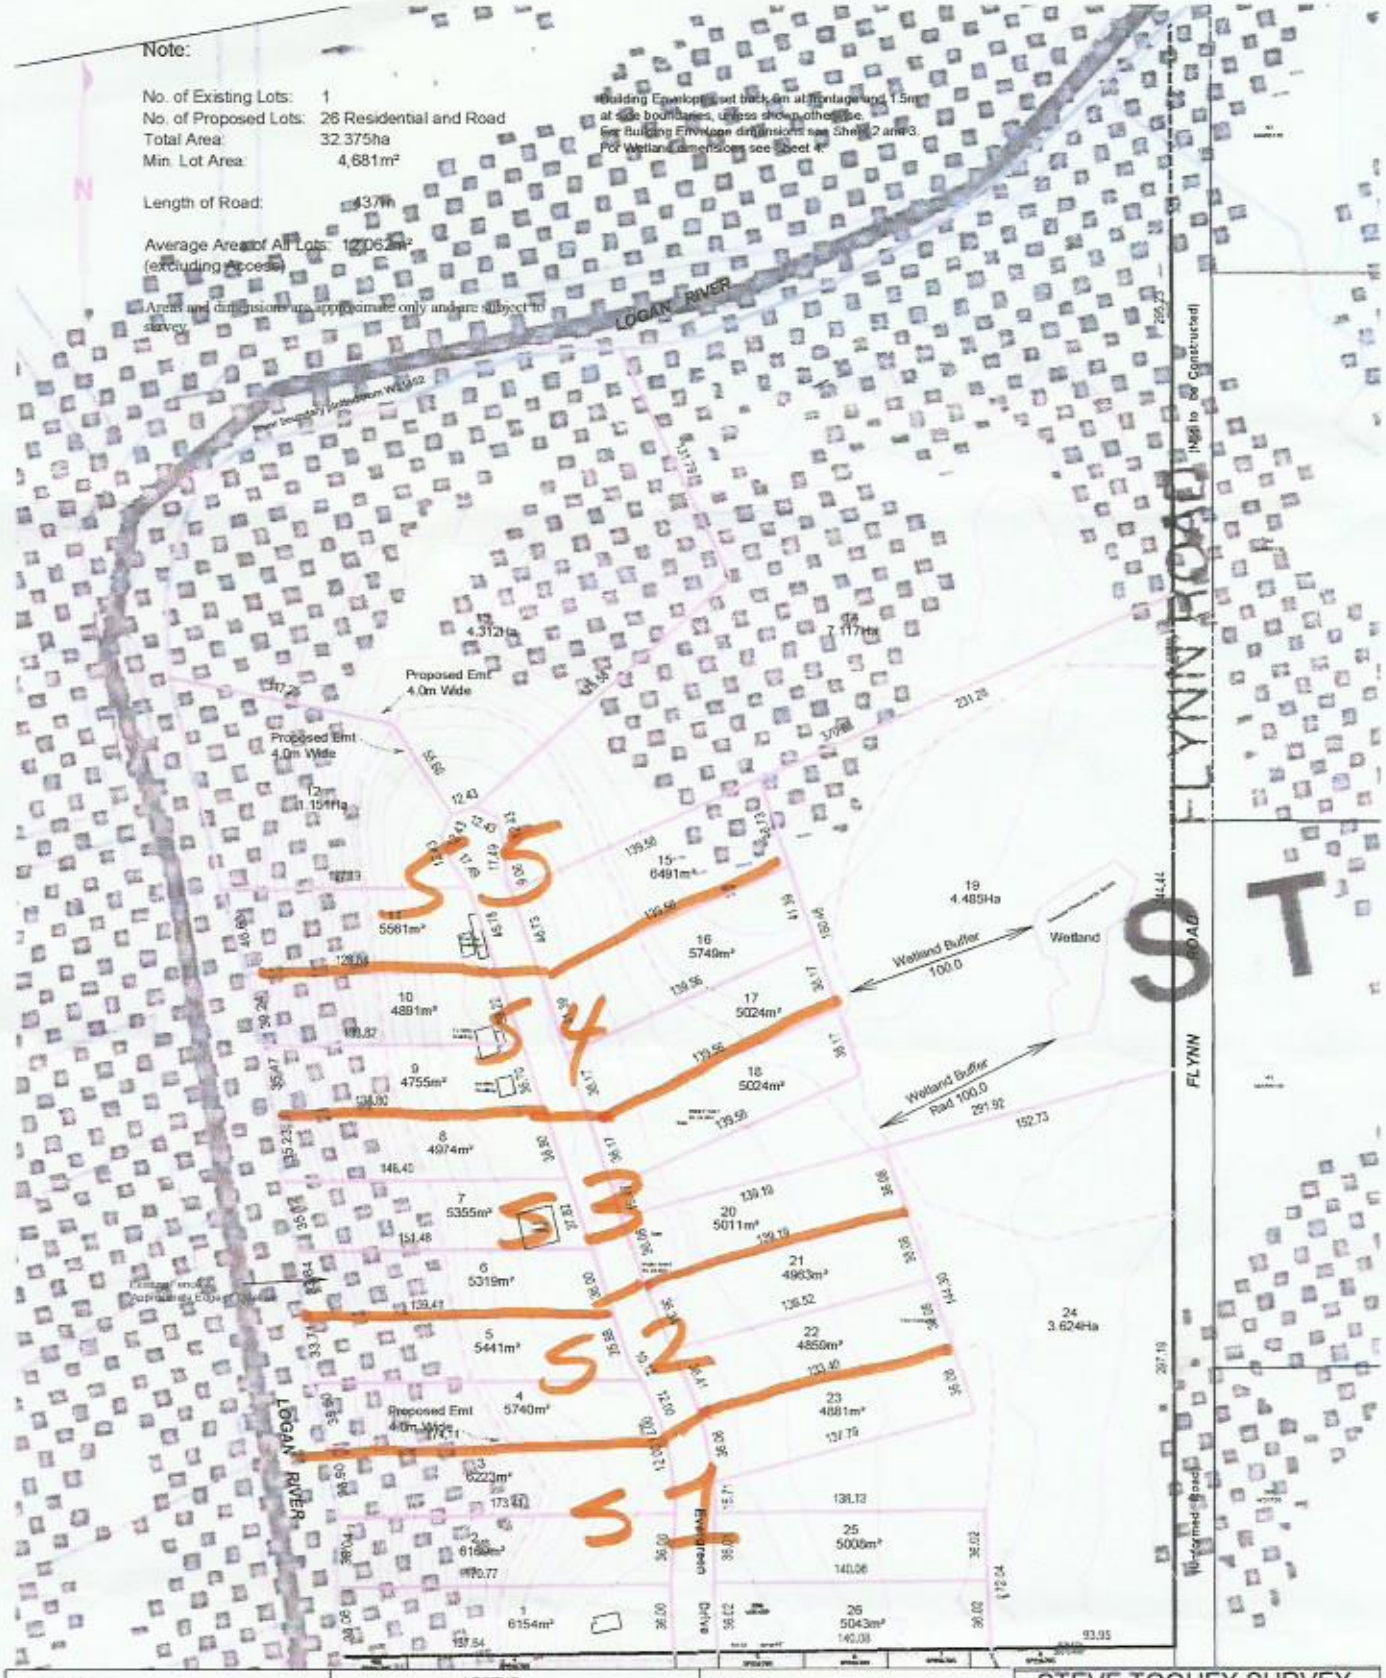

Project:
50-142 Flynn Road, Stockleigh.

Client:
Peter Doyle & Cecilia Doyle

Title:
Proposed Subdivision
of Lot 358 on W31452
Parish of MOFFATT
County of Ward

LEGEND

- Extent of Trees
- Flood Contour RL24.35
- Top of Bank
- 2003 Remnant of concern regional ecosystem - Dominant
- Building Envelope (2,000m² min)
- LCC Interim Flood Map 2011

Note:

The boundaries shown hereon were not marked at the time of survey.
Services shown hereon have been located, where possible, by field survey. If not able to be located, services have been plotted from records and noted hereon.
Prior to any demolition, excavation or construction on the site the revelant authority should be contacted for possible location of further underground services and detailed locations of all services.

STEVE TOOHEY SURVEY
CONSULTING SURVEYOR Pty Ltd
LAND, ENGINEERING, BUILDING, SYDNEY, GPS SATELLITE, COMPUTING
P.O. Box 805, BROWNS PLAINS B.C. 4118
Level 1, Suite 2, Village Square
18 Commerce Drive, Browns Plains
Telephone: (07) 3800 4331
Facsimile: (07) 3806 8889
Email: mail@stsurvey.com.au

Surveyed: BH	F/B. elect	Date: 04/12/07
Drawn: ELL	Archive: 071200	Date: 6/09/11

Level Datum: State
Origin of Levels: 30.847 Vide PM 50174

Scale: 1:2500 (A3)

Dwg No. 071200-P2 _Flood Map 2011