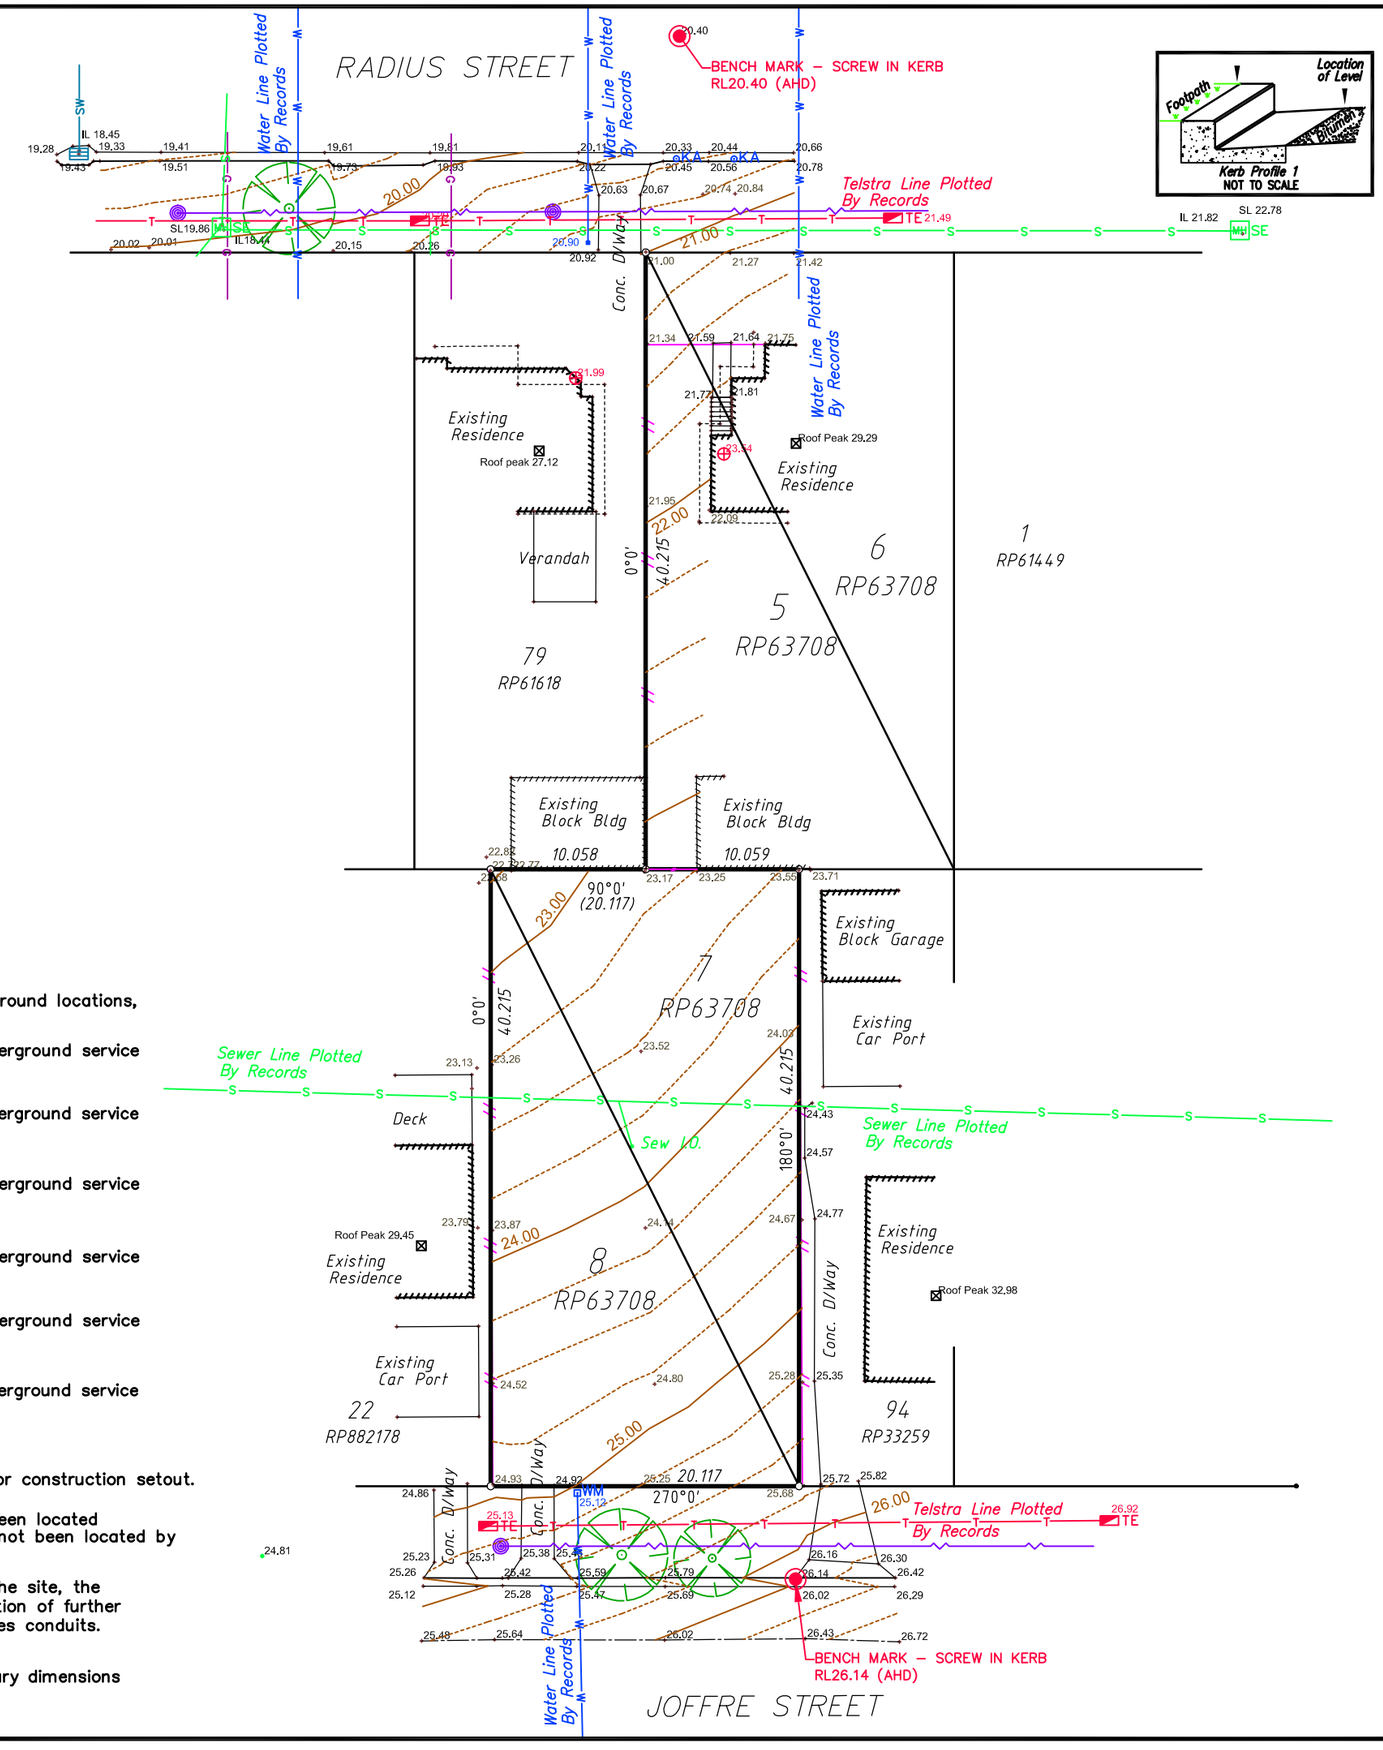

LEGEND TO SYMBOLS

- BENCH MARK
- WATER VALVE
- FIRE HYDRANT
- WATER METER
- ELICTRICAL PIT
- STORMWATER M/H'S
- TREE
- WATER SERVICE MANHOLE
- STREET LIGHT/POWER POLE
- GRATED PIT
- TELSTRA PIT
- SEWERAGE MANHOLE
- WATER TAP
- ROOF WATER KERB ADAPTOR
- PARKING METER
- ELECTRICAL PILLAR
- MANHOLE (UNKNOWN ORIGIN)
- STORM WATER
- SEWER MAIN
- WATER MAIN
- TELSTRA CONDUIT
- ELECTRICITY
- GAS
- FENCELINE
- UNDERGROUND ELECTRICITY

A	Original Issue	27/9/16	
REVISION		DATE	ZONE

N

0 4.0 8.0 12.0

Scale 1:400

LEVEL DATUM
Level Datum is AHD
Origin of Levels: GPS AHD
Contour Interval is 0.25 metres.

SERVICES
Only Visible Surface features have been located.
The relevant Authorities have been contacted for underground locations,

GAS
Only Visible Surface features have been located, for underground service locations please contact the relavent Authority.

WATER
Only Visible Surface features have been located, for underground service locations please contact the relavent Authority.

SEWER
Only Visible Surface features have been located, for underground service locations please contact the relavent Authority.

ELECTRICITY
Only Visible Surface features have been located, for underground service locations please contact the relavent Authority.

STORM WATER
Only Visible Surface features have been located, for underground service locations please contact the relavent Authority.

TELSTRA
Only Visible Surface features have been located, for underground service locations please contact the relavent Authority.

NOTE:
This plan is for design purposes only. Not to be used for construction setout.

Surface indication only of services shown hereon have been located by field survey. Underground Service and features have not been located by field survey.

Prior to any demolition, excavation or construction on the site, the relevant authority should be contacted for possible location of further underground services and detailed locations of all services conduits.

BOUNDARIES
The boundaries have been compiled from original boundary dimensions and limited original boundary refernce marks.

Ken McDonald
SURVEYS
14 Virginia Street, Virginia, Qld 4034
PO Box 307, Zillmere, Qld 4034
Tel: 07 3865 3658
Fax: 07 3865 7035

Surveyor	DL	27/09/16
Drawn	DL	27/09/16
Checked	AM	27/09/16
Approved	AM	27/09/16

59 JOFFRE STREET, WYNNUM

Plan of contour and detail survey over
Lots 7 & 8 and Part Lots 5 & 6 on RP63708

Parish of Tingalpa, County of Stanley
Drawing No. 16165-01 Rev A
Sheet No. 1 of 1 16165 - Detail.dwg
A3