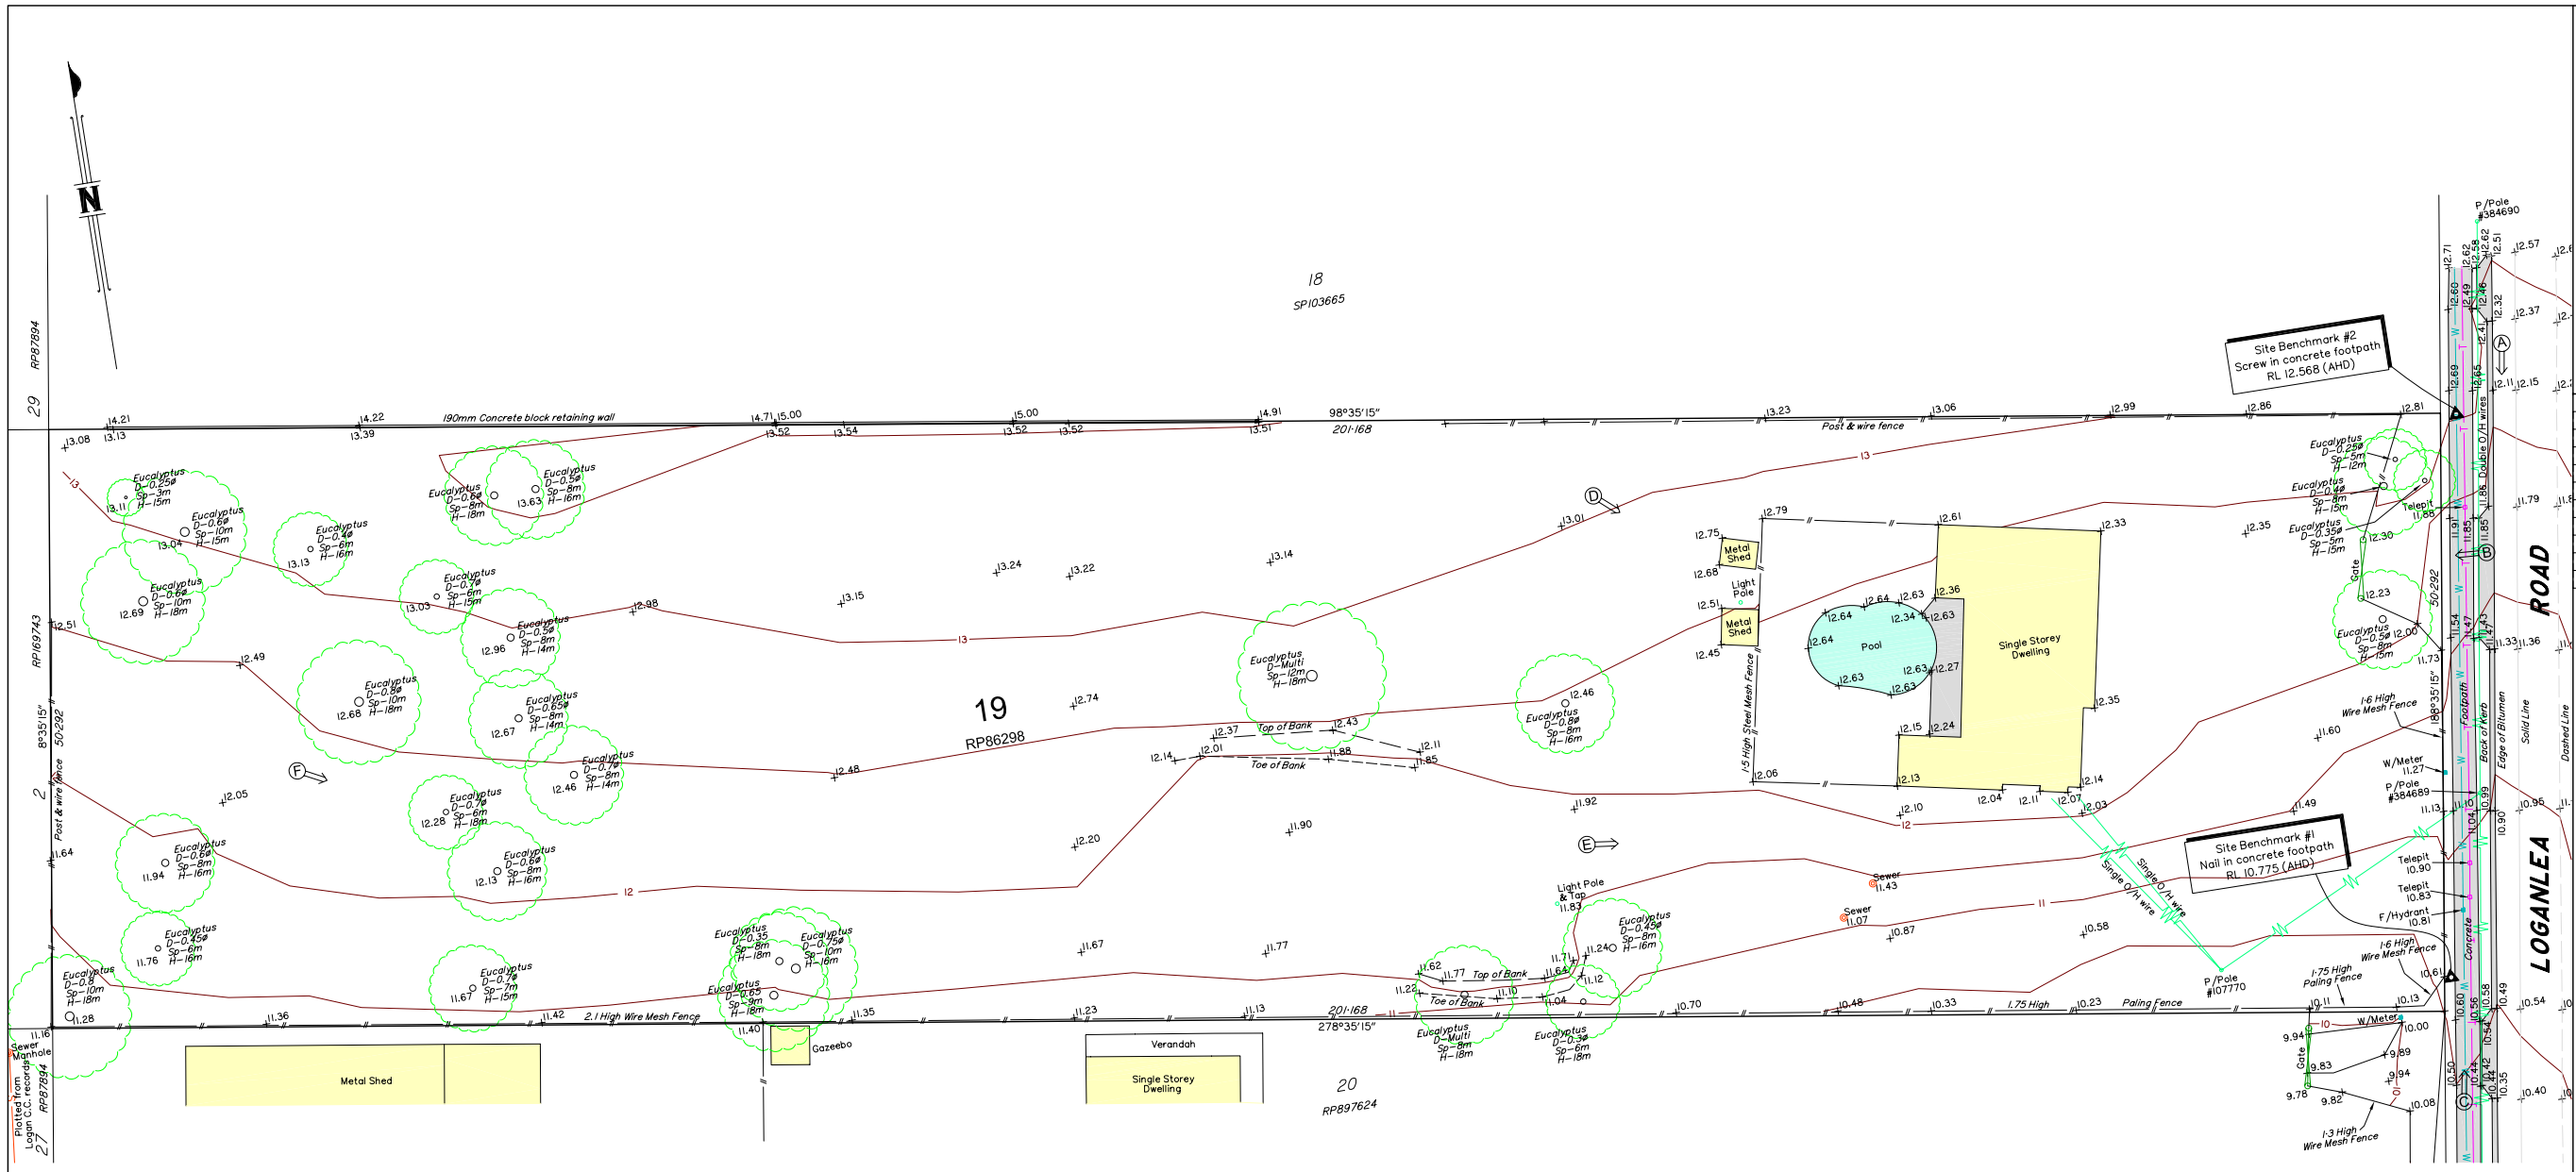

A

B

C

D

E

F

SCALE 1:300(A1)

0m 5 10 15 30 45m

BENNETT + BENNETT
Property Consultants, Surveyors + Town Planners

All mail to : PO Box 5021 G.C.M.C. Qld. 9726
mail@bennettandbennett.com.au
BBH Pty. Ltd. A.C.N. 010 427 531

GOLD COAST OFFICE
95 Upton Street, **Bundall**
Ph (07) 5574 0733
Fax (07) 5574 0202

BRISBANE OFFICE
Level 3
490 Upper Edward St.
Spring Hill
Ph (07) 3839 7200
Fax (07) 3839 7277

COOMERA OFFICE
9 Jowett Street.
Coomera
Ph (07) 5573 6177
Fax (07) 5529 4342

Revision	Date

LEGEND

- S — Underground Sewer Line
- W — Underground Water Reticulation Line
- T — Underground Telstra Line
- Overhead Power Line

NOTES

1. All levels are in metres on Australian Height Datum as determined by PSM 70092 RL 13.897 AHD, situated on Loganlea Road.
2. All dimensions are vide title and subject to confirmation by survey.
3. Area vide title ..... 1.012 ha
4. The location of services is approximate only and is plotted from surface installations and the relevant authority records. The exact nature and location of these services should be confirmed prior to construction.
5. Contour Interval . . . 0.5m

TITLE

Detail Survey of Lot 19 on RP86298

CLIENT NICHOLAS TING	
Drawn SS	Parish MACKENZIE
Surv'd JS	County STANLEY
Authorised	Job Ref. 09120
L/Book	Comp File 09120.ccx
Date 7/5/09	Dwg File 09120DET
SCALE (A1) 1:300 (A3) 1:600	PLAN No. 1 Rev.